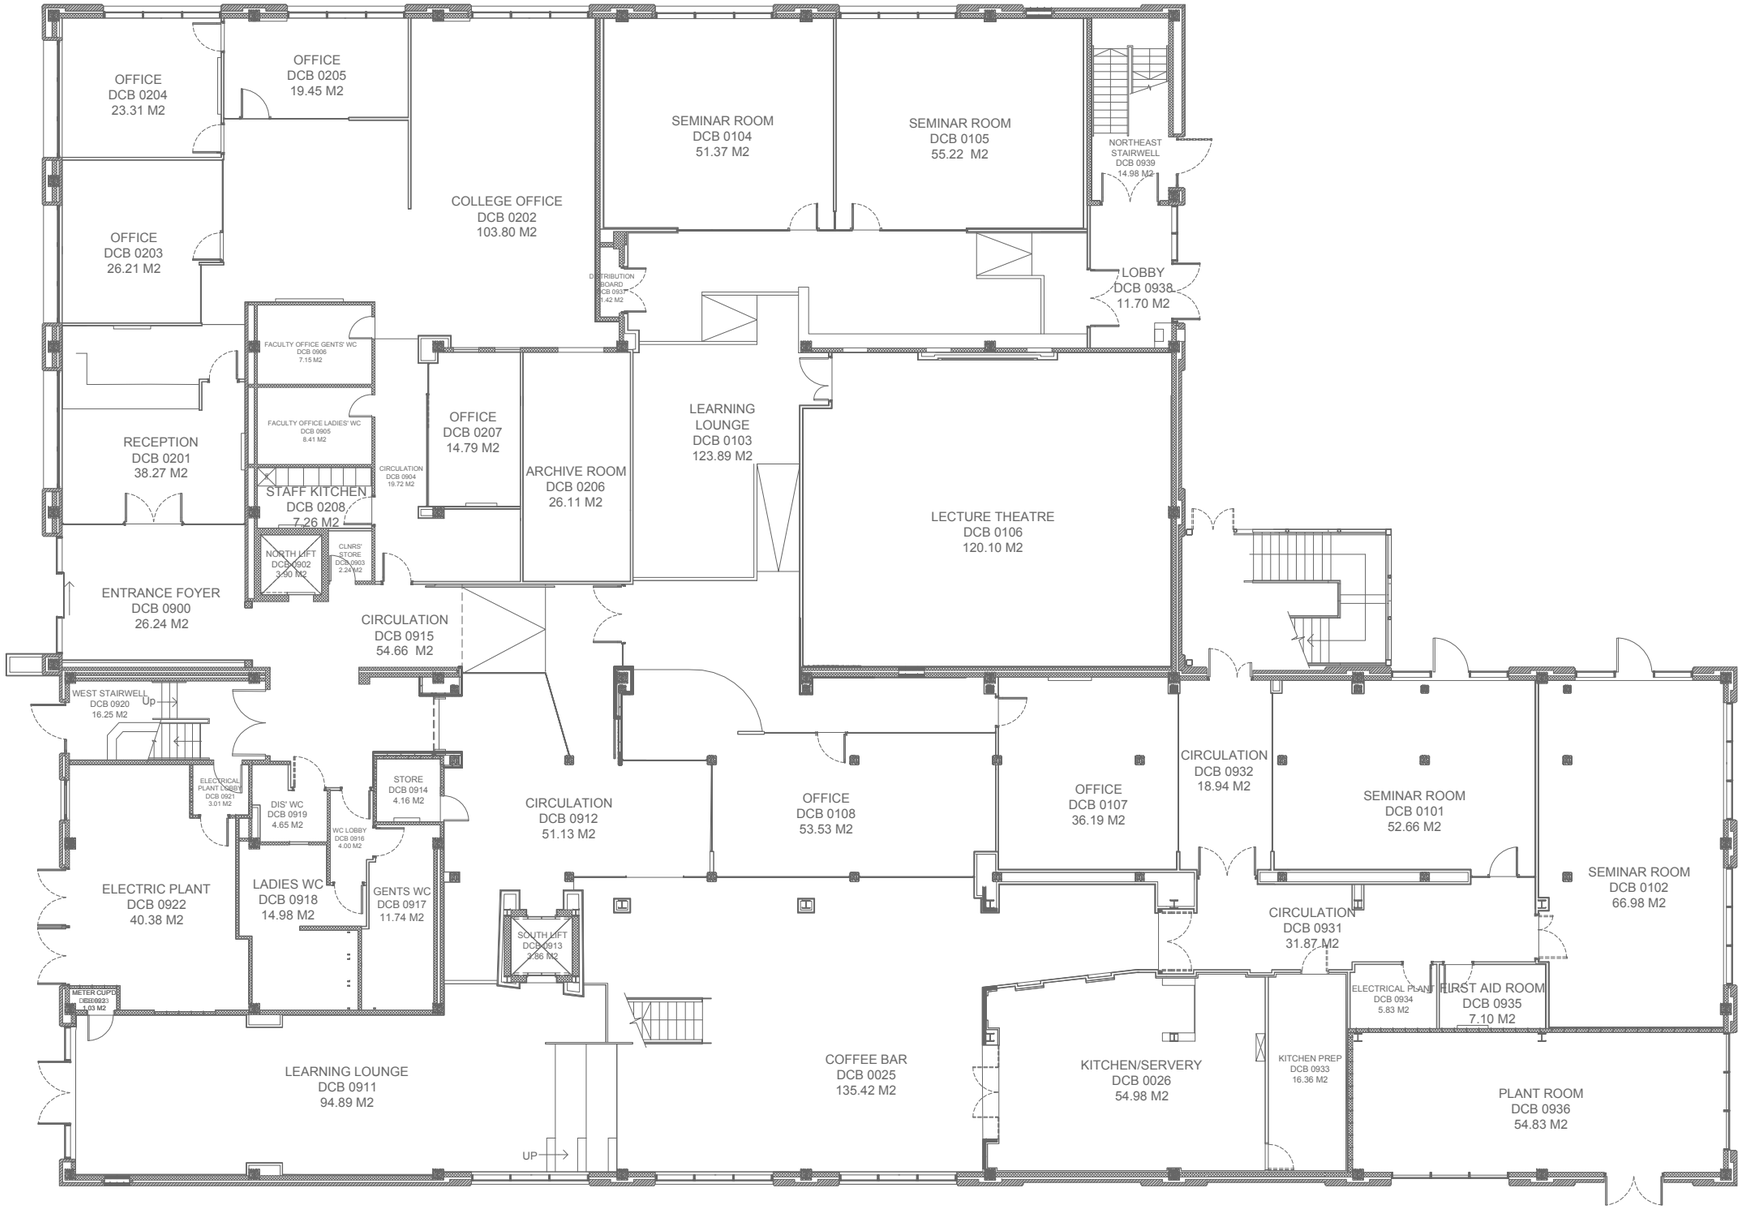

1000 Ground Floor Plan

1:200 at A3

NOTES

CONTRACTOR TO CHECK ALL DIMENSIONS ON SITE
DO NOT SCALE

Rev	Description	Date	Drwn
B	LM Room numbers updated to DCB	10.10.18	RN
A	Room Numbers updated to reflected building Name Change	27.06.16	RN

UNIVERSITY OF LINCOLN

ESTATES AND CAMPUS SERVICES

BRAYFORD POOL
LINCOLN, LN6 7TS

TEL: 01522 886749 FAX:01522 886247

PRN No.	**BR-061**
PROJECT	**David Chiddick Building Archive**
PROJECT No.	**N/A**
DWG TITLE	**Ground Floor Plan**
DWG No.	**1000**
REV	**A**
DRAWN BY	**JT**
CHECKED BY	
SCALE @A3	**1:200**
DATE	**01.09.15**